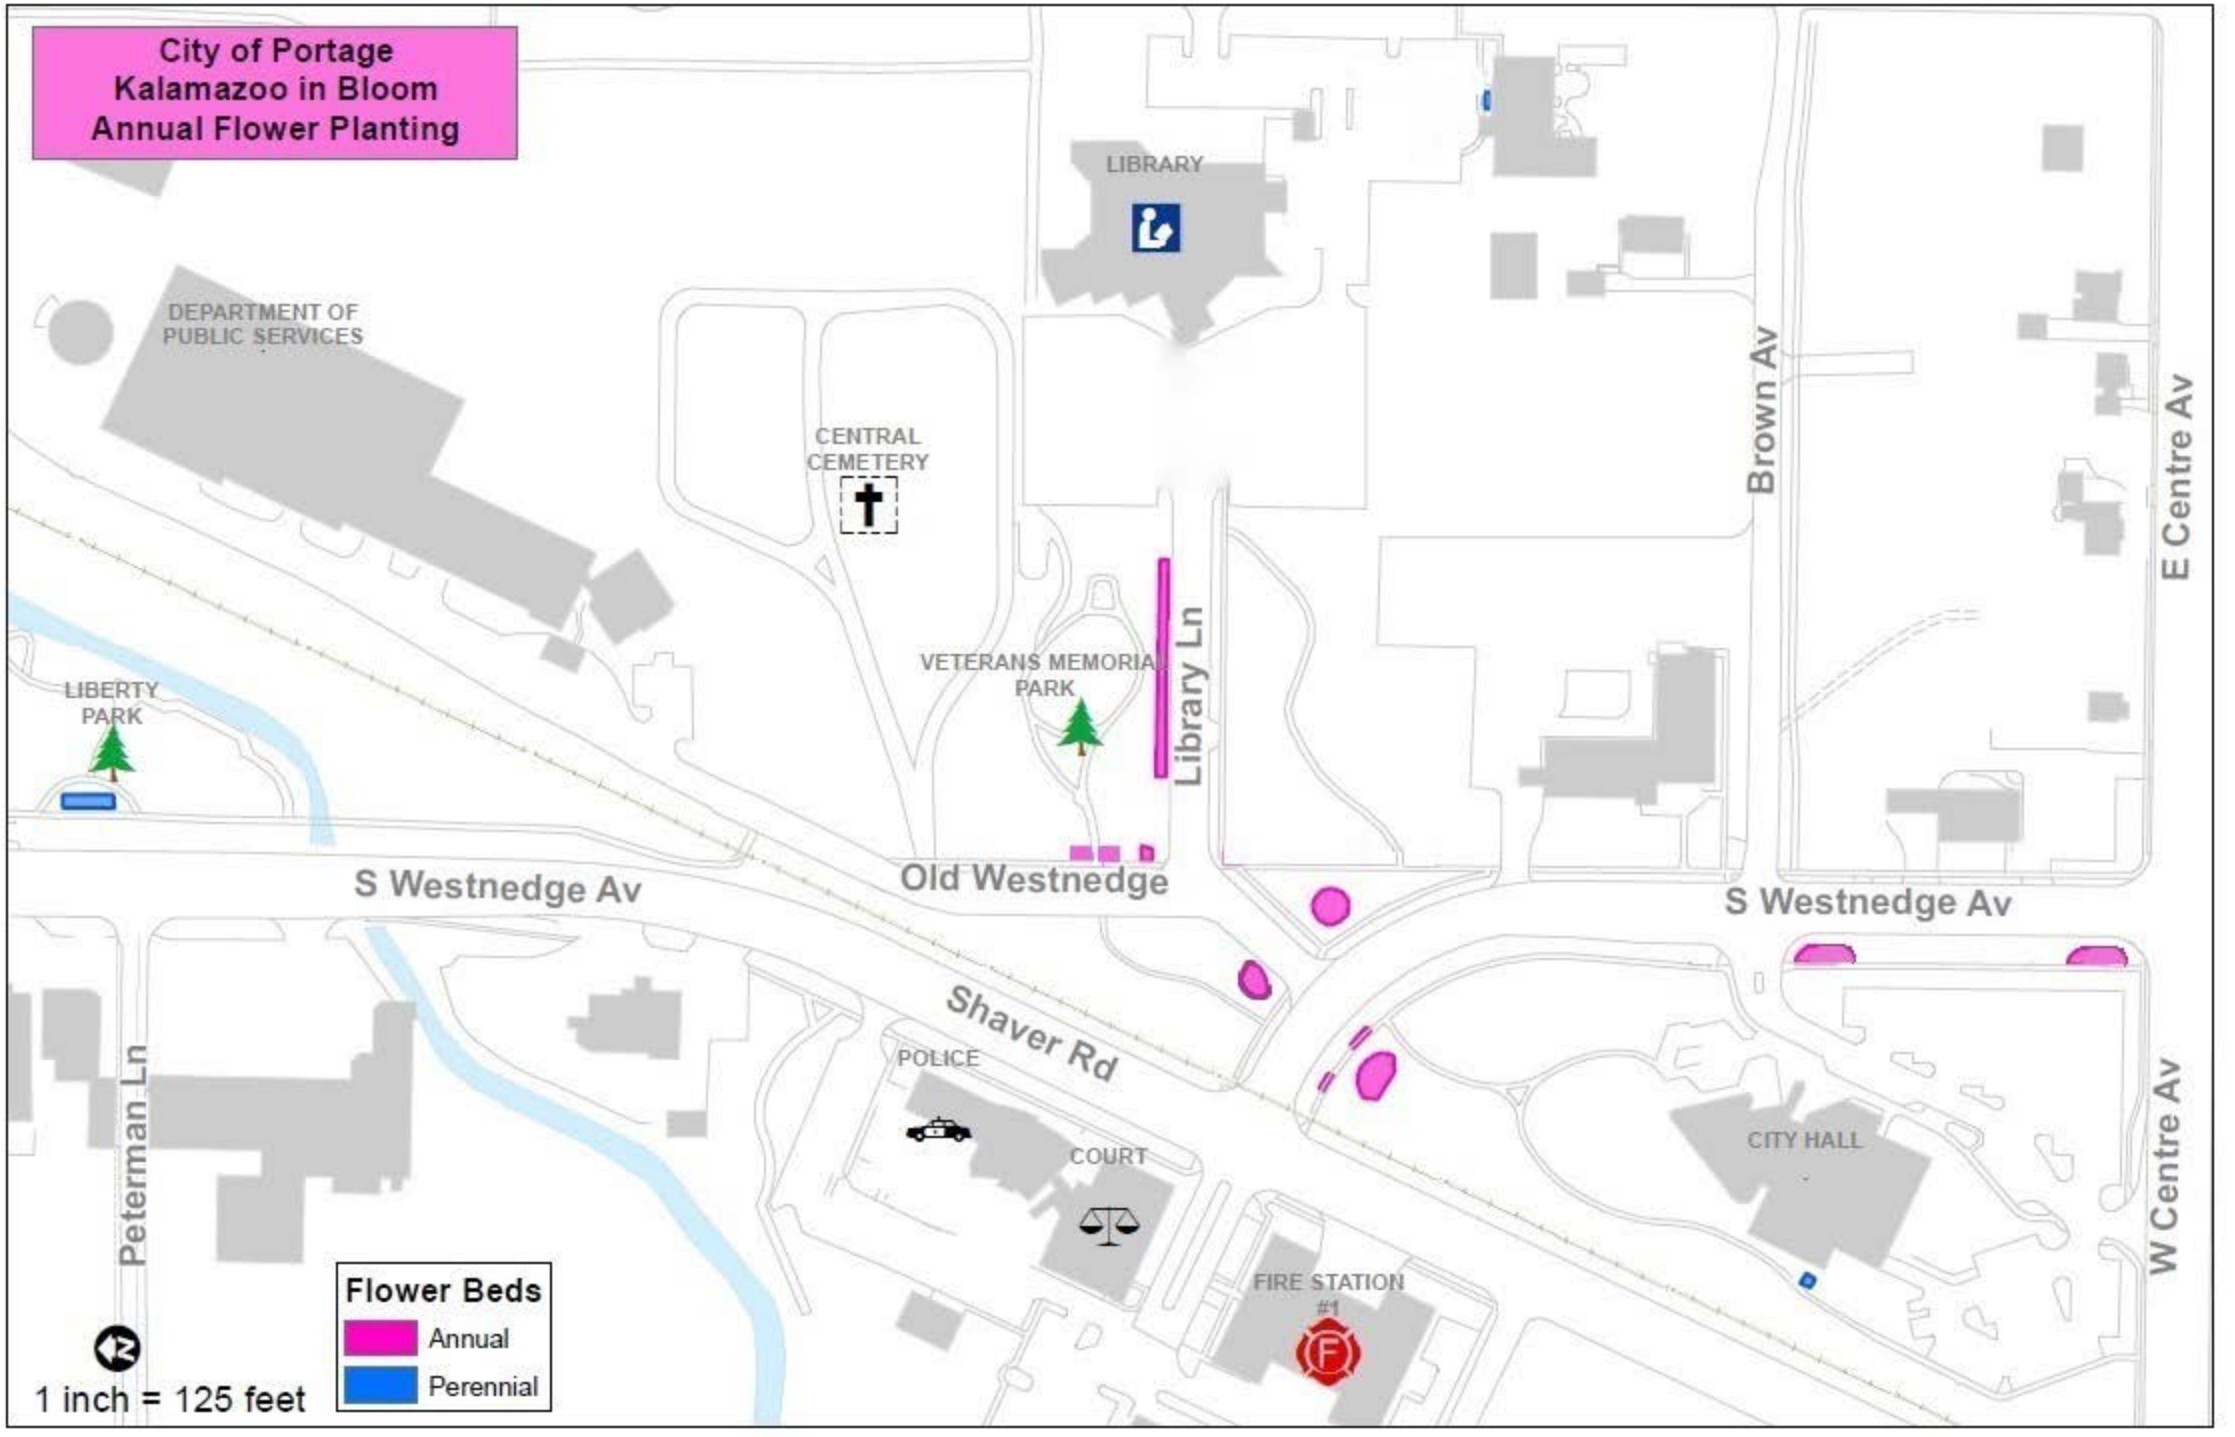
City of Portage
Kalamazoo in Bloom
Annual Flower Planting
LIBRARY
DEPARTMENT OF PUBLIC SERVICES
CENTRAL CEMETERY
VETERANS MEMORIAL PARK
LIBERTY PARK
Library Ln
Brown Av
E Centre Av
S Westnedge Av
Old Westnedge
S Westnedge Av
Shaver Rd
POLICE
COURT
CITY HALL
FIRE STATION #1
Peterman Ln
W Centre Av
Flower Beds
Annual
Perennial
1 inch = 125 feet

Westnedge to Middle

Scale: 1″ = 1′
Library Lane
10′ x 200′
Only 10 sections shown, the garden is 20 sections long)

Rose Begonia = 8″
White Begonia = 8″
Blue Ageratum = 5″
Yellow Lantana = 10″

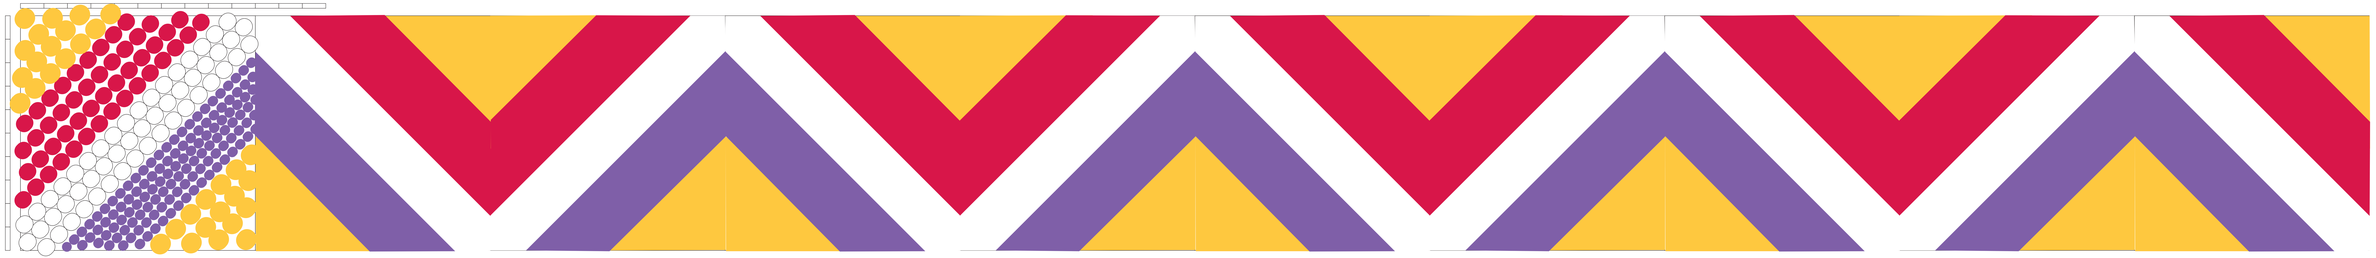

Middle to Library

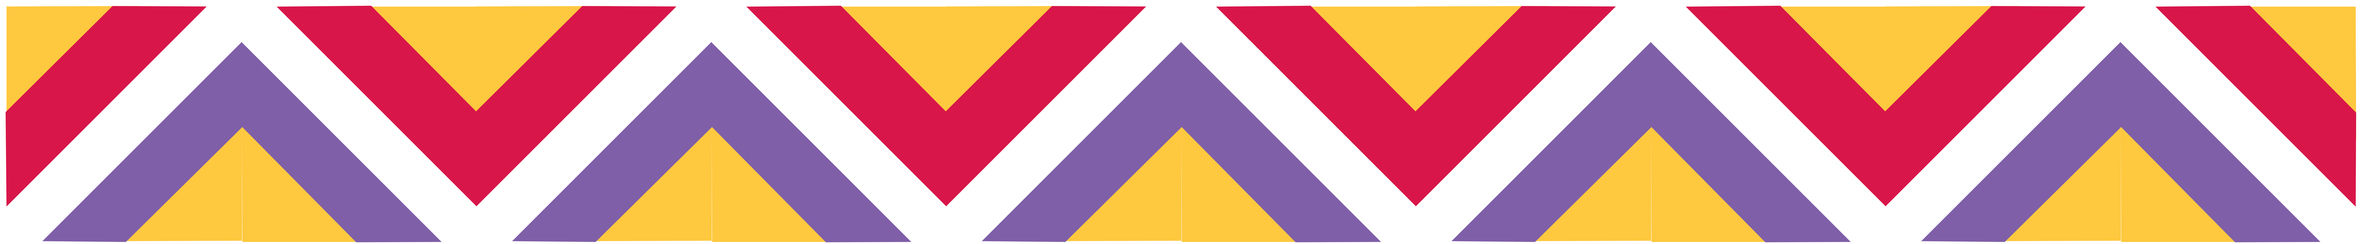

Vet 7
Scale: 1″ = 1′
Small Vet Beds (x2):
8′W (north to south) x 15′L
(east to west)

- Rose Begonia = 8″
- White Begonia = 8″
- Blue Ageratum = 5″
- Yellow Lantana = 10″

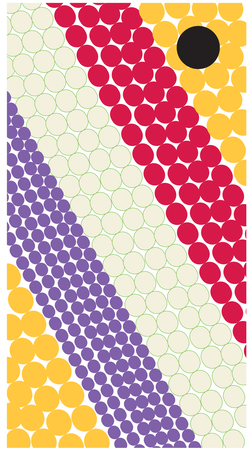

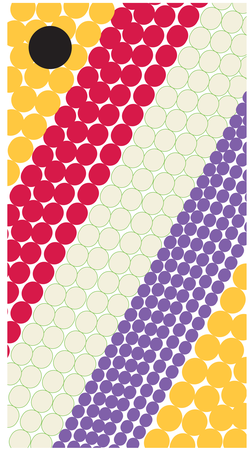

Vet 8
Scale: 1″ = 1′
Small Vet Beds (x2):
8′W (north to south) x 15′L
(east to west)

- Rose Begonia = 8″
- White Begonia = 8″
- Blue Ageratum = 5″
- Yellow Lantana = 10″

Vet Bed 9 - corner

Scale: 1″ = 1′
Large Vet Bed:
10.5′W (N to S) x 15.5′L (E to W)

- Rose Begonia = 8″
- White Begonia = 8″
- Blue Ageratum = 5″
- Yellow Lantana = 10″

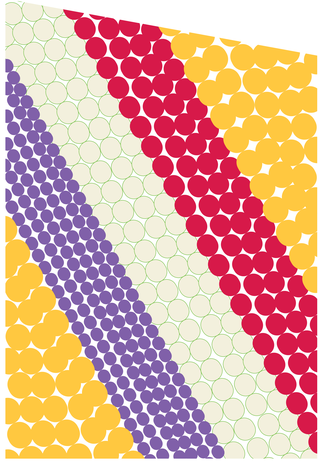

Scale: 1″ = 1′

Cara's Bed: Starry Night

39′H (E to W) x 33′W(N to S)

Mulch Paths 12″wide

- Aloha Blue Ageratum = 5″ (520)
- Blue Petunia = 8″ (70)
- White Lantana = 10″ (330)
- Yellow Lantana = 10″ (120)
- Sky Blue Angelonia = 8″ (300)
- Silver Petunia = 8″ (320)
- Navy Velour Petunia = 8″ (110)
- Blue Angelonia = 8″ (450)
- Mulch

Scale: 1″ = 1′

Sunburst bed:

27′H (N to S) x 17′W(E to W)

Mulch Paths 12″ wide

- Marvel Yellow African Marigold = 6″
- Shamrock Rose Lantana = 10″
- Glorious Orange Celosia = 10″
- Luck Star Lipstick Penta = 8″
- Mulch

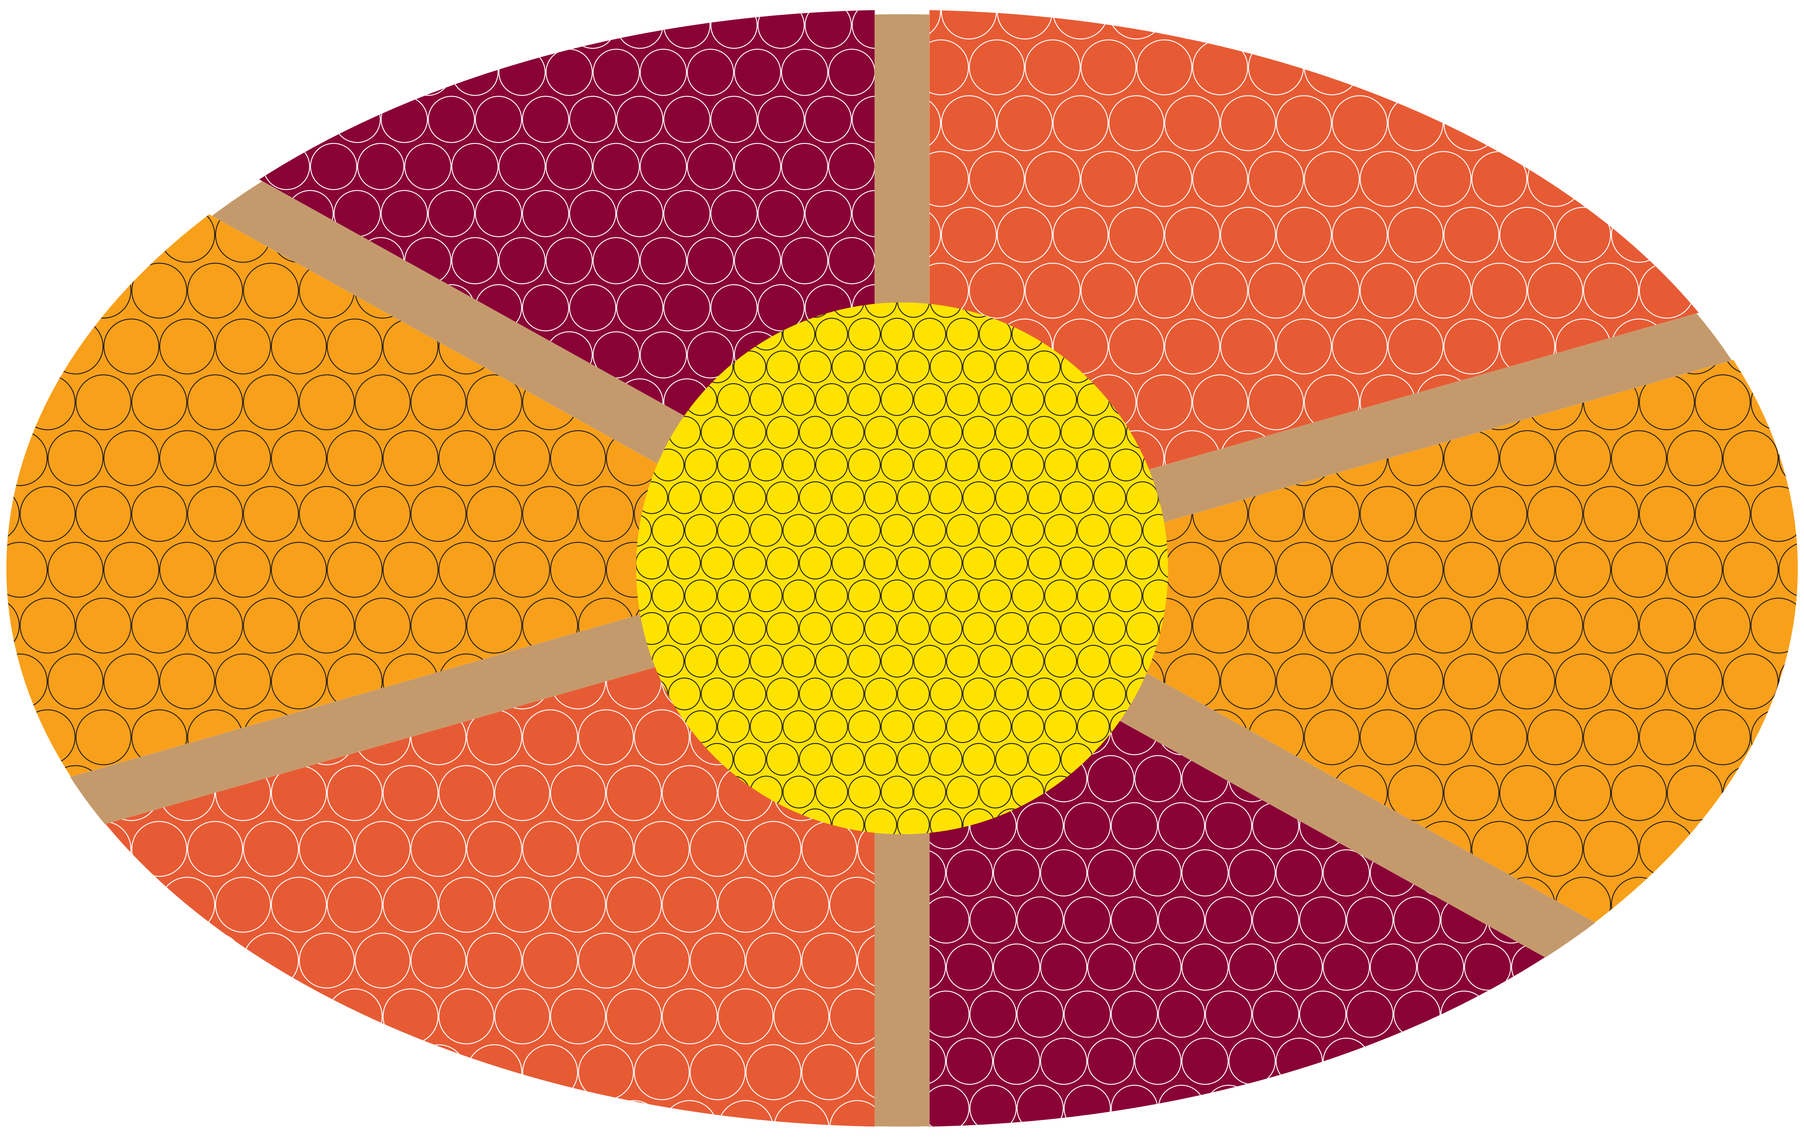

Scale: 1″ = 1′

Canoe Bed:

40.5′W (E to W) x 24′ H (N to S)

Mulch Paths 10″ wide

2 Volunteers

- Begonia Cocktail BL Whisky White (canoe)
- Blue Angelonia= 8″ (tallest)
- White Penta = 8″
- Sky Blue Angelonia = 8″
- White Snapdragon = 8″
- Aloha Blue Ageratum = 5″ (shortest)
- Mulch

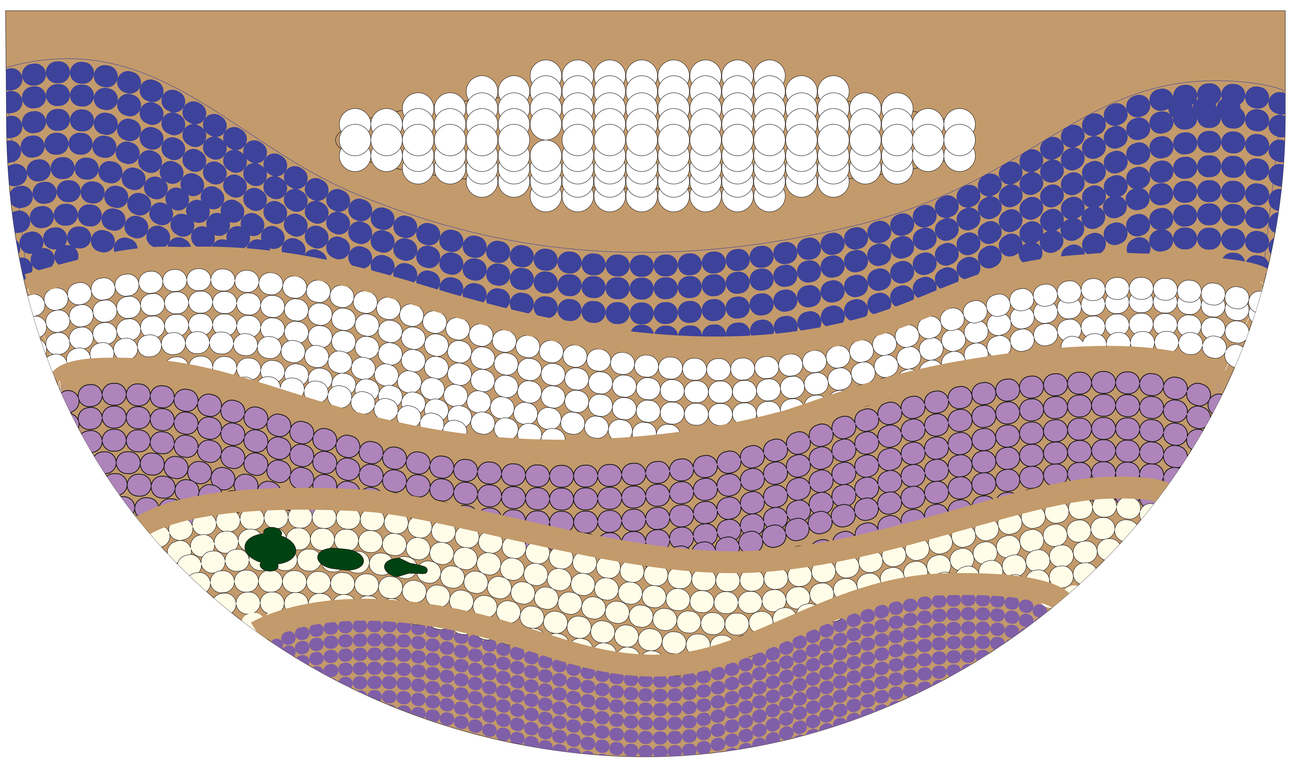

CH 4

Canoe Verge Beds (x2):
23′W (E to W) x 6.5′ H (N to S)
Scale: 1″ = 1′

Wasabi Coleus = 12″
Ruby Slipper Coleus = 12″
Chocolate Covered Cherry Coleus = 6″

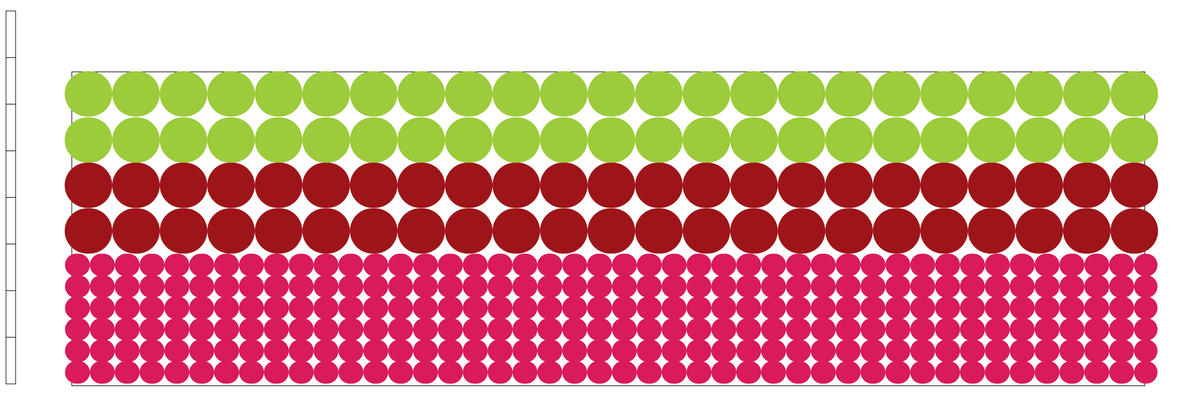

CH 3

Canoe Verge Beds (x2):
23′W (E to W) x 6.5′ H (N to S)
Scale: 1″ = 1′

Wasabi Coleus = 12″
Ruby Slipper Coleus = 12″
Chocolate Covered Cherry Coleus = 6″

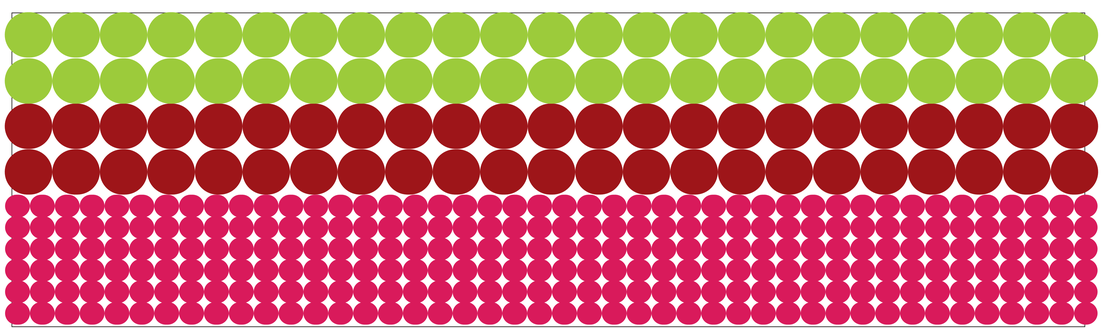

CH 10

Scale: 1″ = 1′

Corner City Hall Beds (x2):

30′W (N to S) x 12′ H (N to S)

Pacifica Mix Vinca = 6″
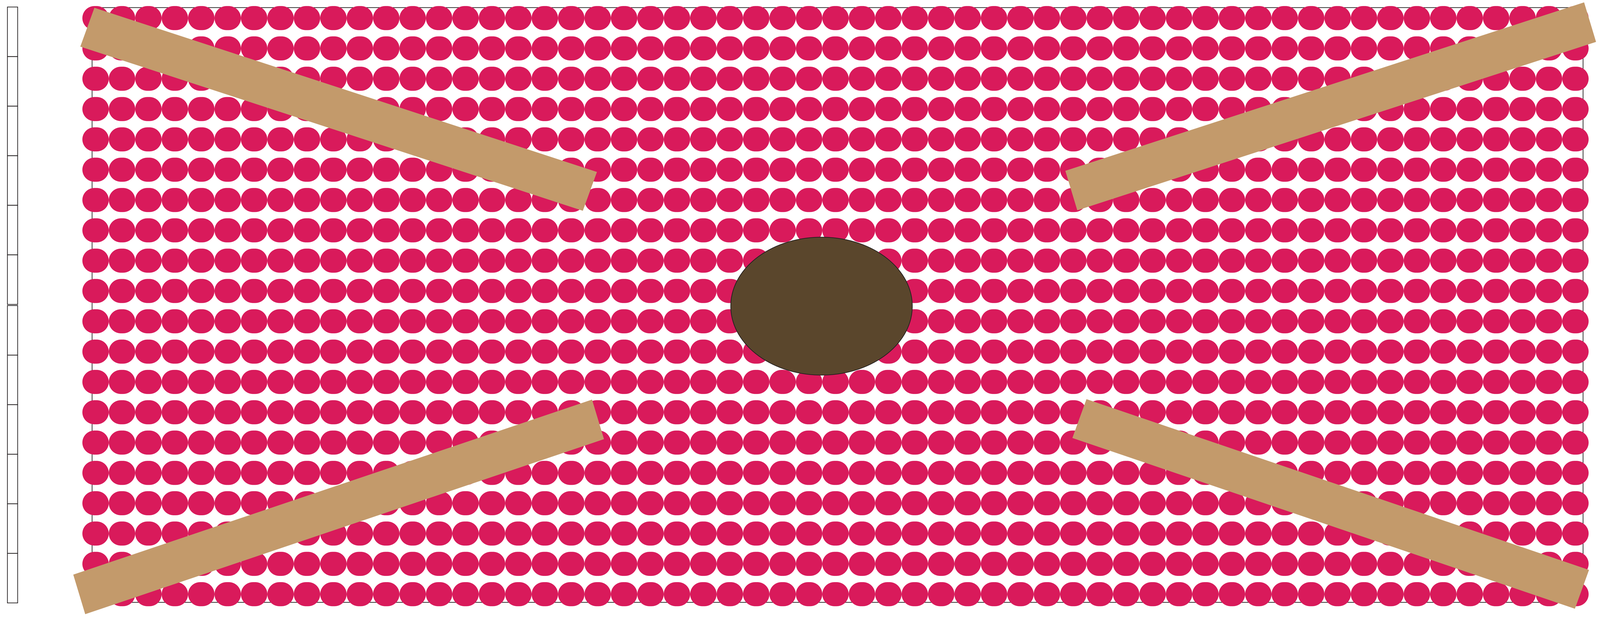
Mulch